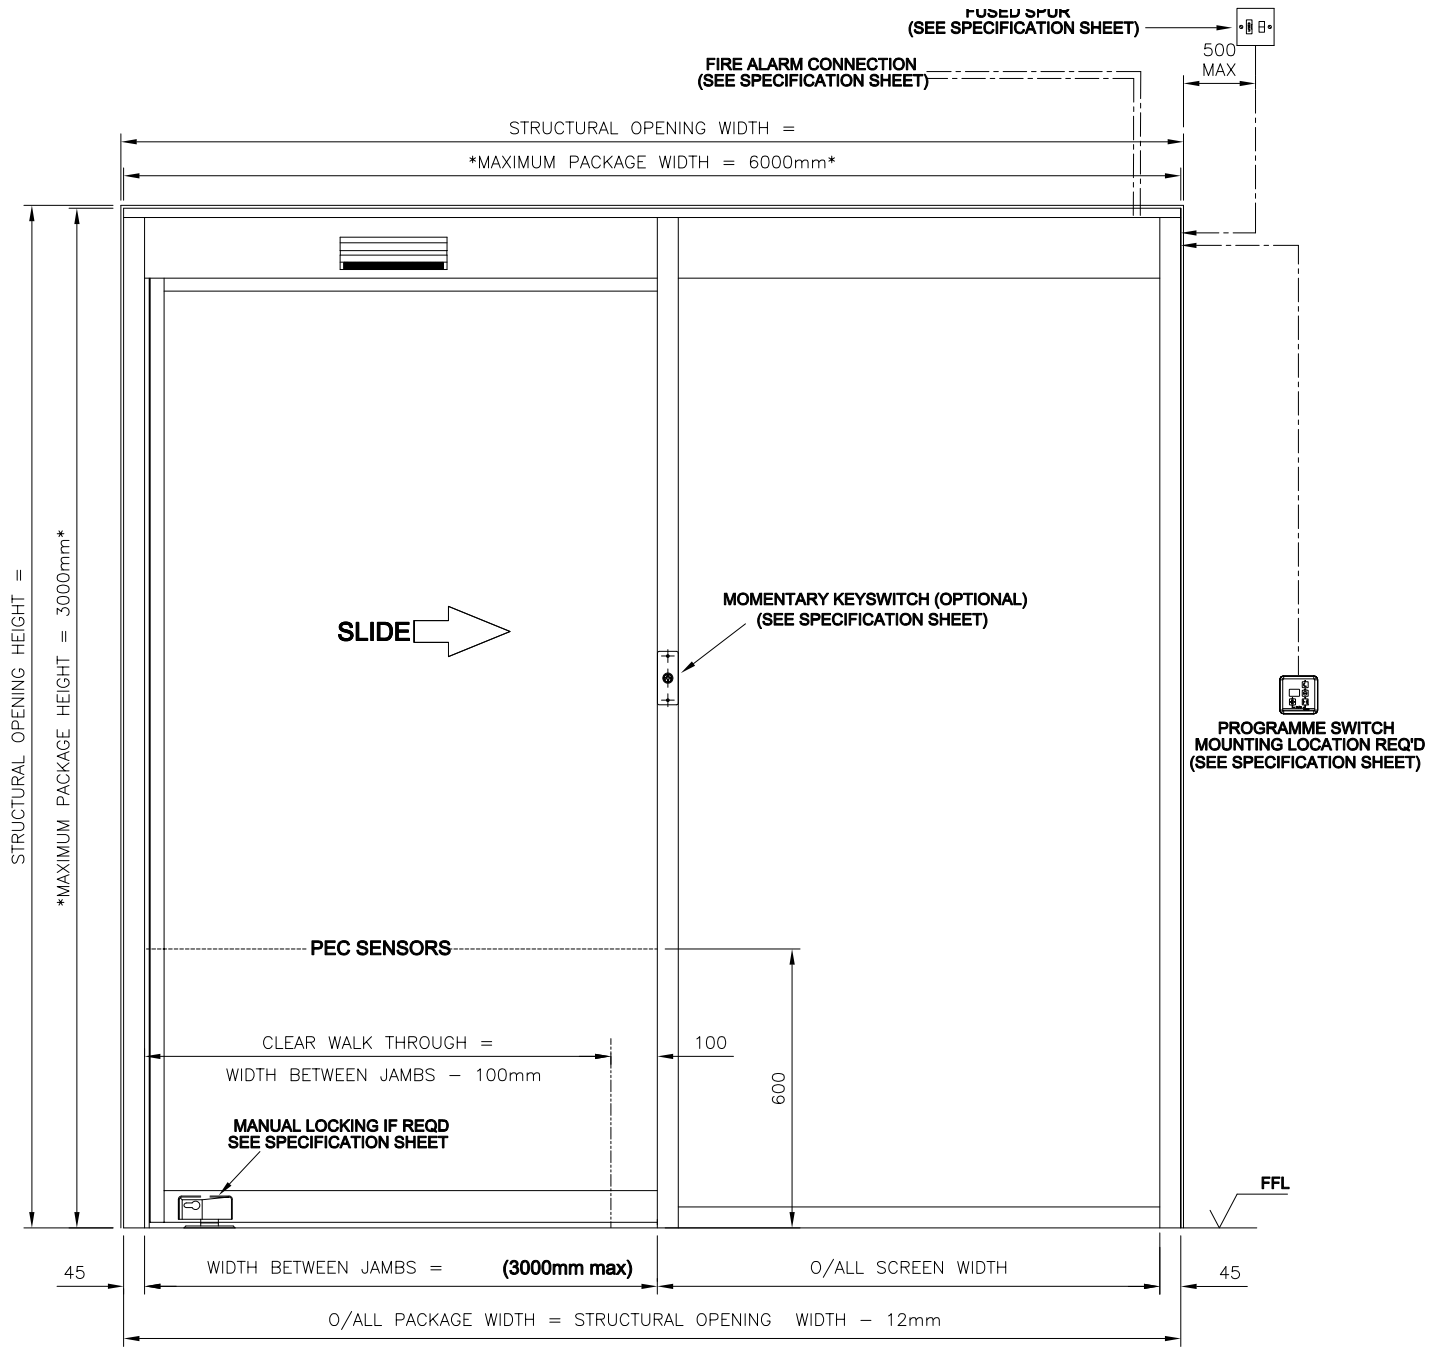


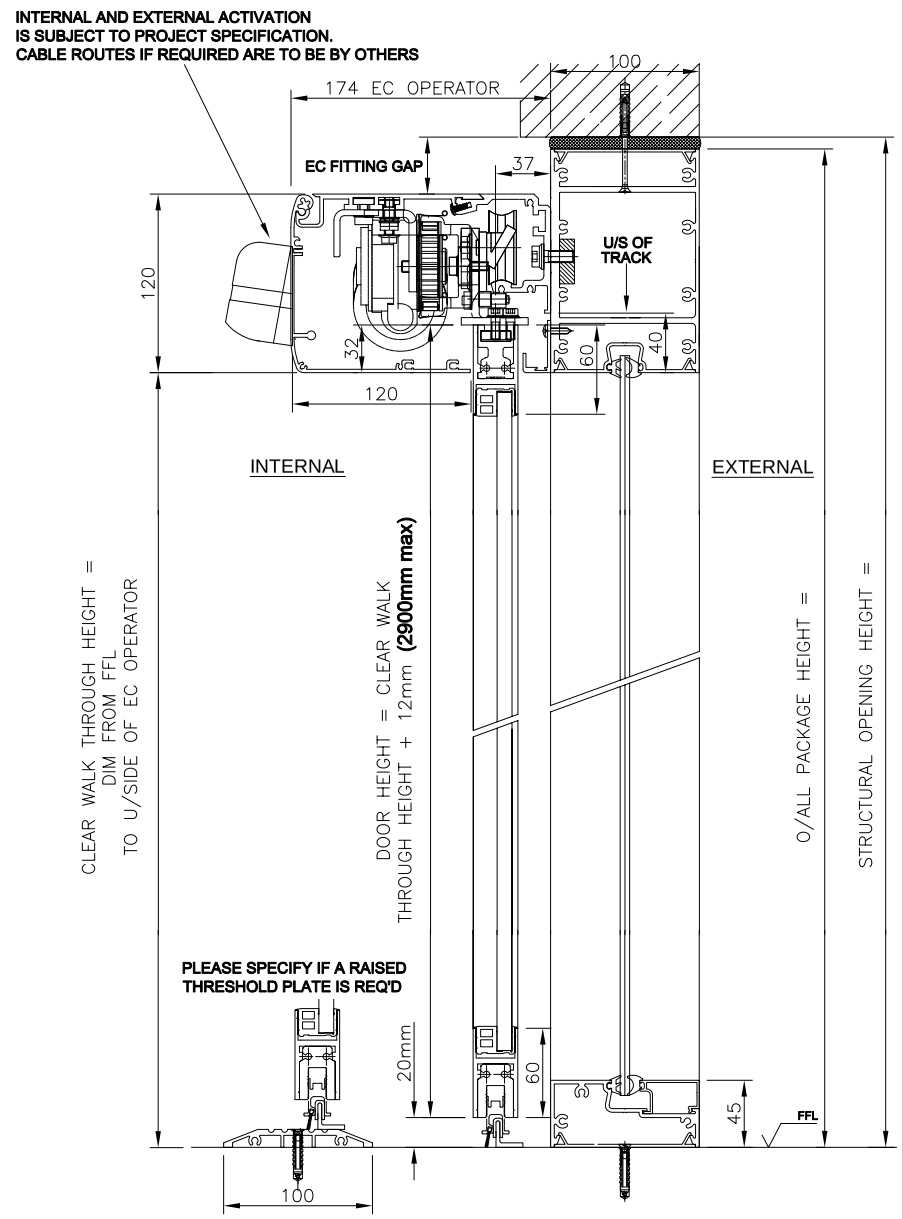


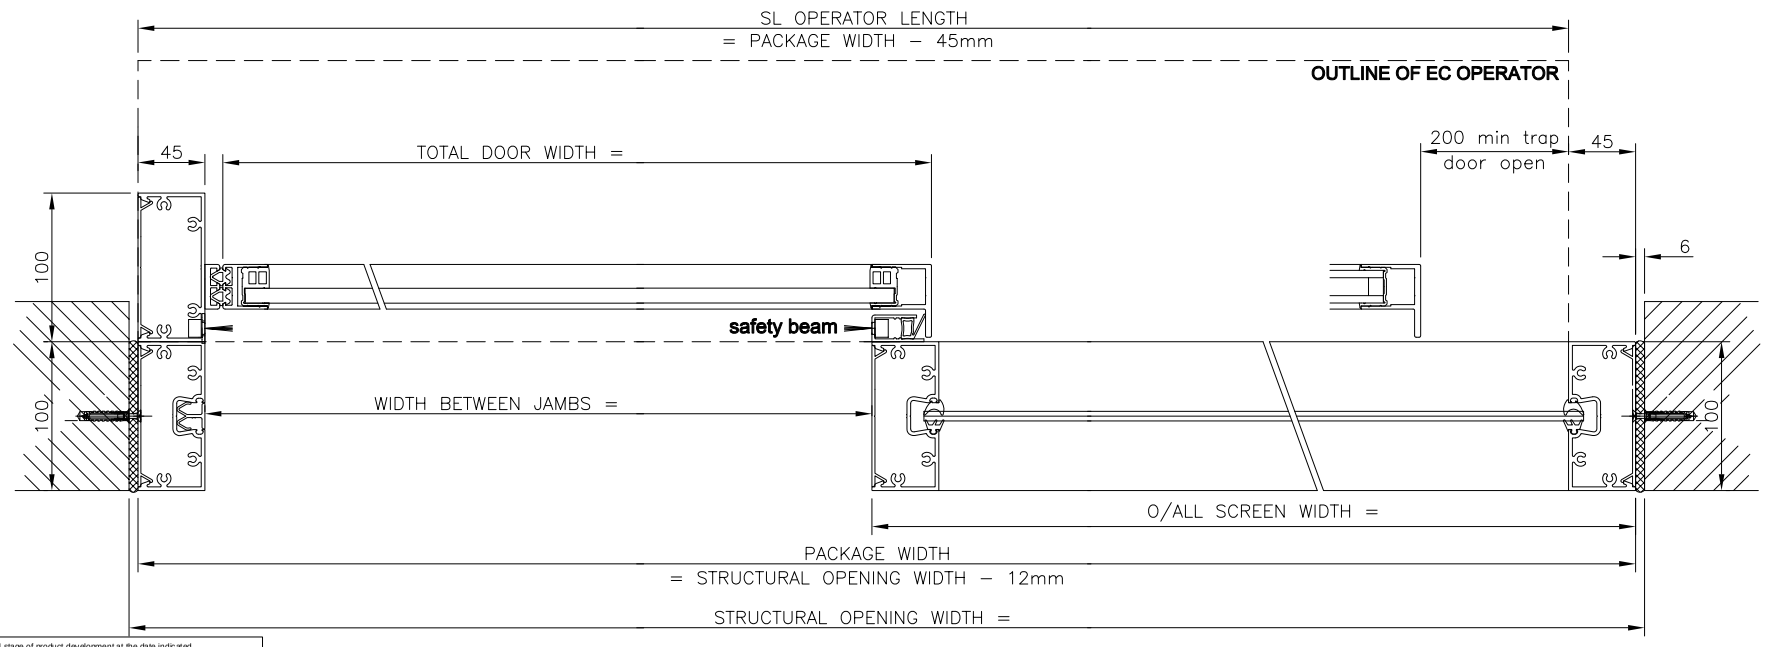


| PROJECT SPECIFIC DETAILS | |
|---|---|
| PROJECT : | |
| FINISH : | |
| GLASS : | |
| LOCKING : | |
| CONTROLS : | |
| ACTIVATION : | |
| SAFETY : | |

| Revision | Drawn | Date | Reason for Change |
|---|---|---|---|
| | | | |
| A | GH | 9/7/10 | TRACK & COVER PROFILES REVISED |

Drawing No.
EC-06

Title
EC Single LH Operator
with ISO doors and 100 x 45
Aluminium shopfront screen
(single glazed)

| Drawn | Appd | Scale | Date |
|---|---|---|---|
| GH | | NTS | JAN09 |

GEZE UK Ltd
Blenheim Way
Fradley Park
Lichfield
Staffordshire.
WS13 8SY
www.geze.com
TEL 01543 443000
FAX 01543 443001

This drawing shows the actual stage of product development at the date indicated.
No claims or damages in any form can be made against GEZE as a result of the interpretation of this drawing. This drawing remains the property of GEZE and is made available to third parties only for the duration of contractual obligations. All rights connected with this drawing remain in possession of GEZE. This drawing may not be copied or handed over to third parties without the express consent of GEZE.