*** max 3600mm WIDTH BETWEEN JAMBS IS SUBJECT TO MAX DOOR WEIGHT OF 60kg**

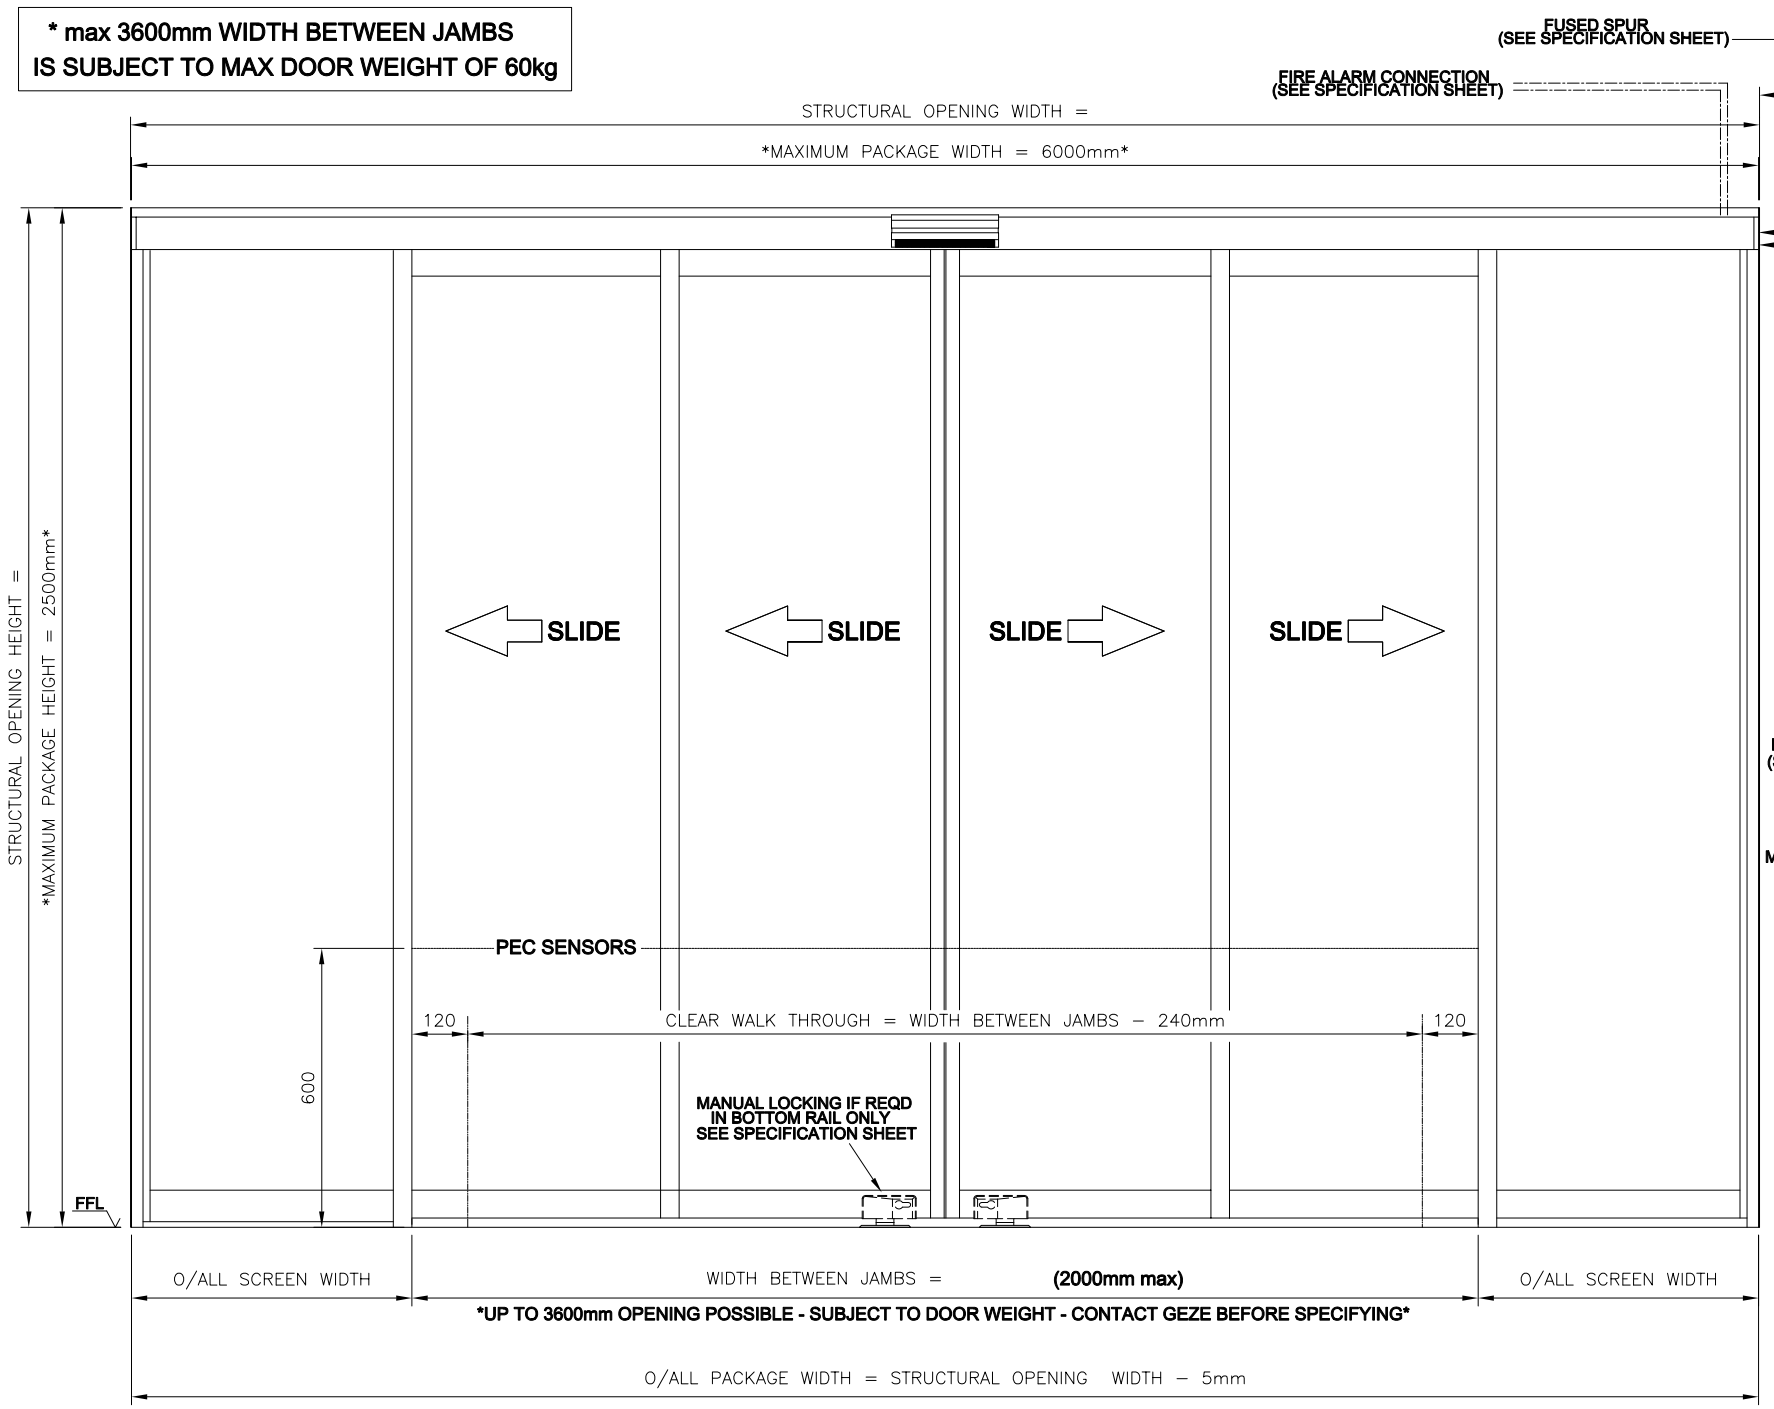

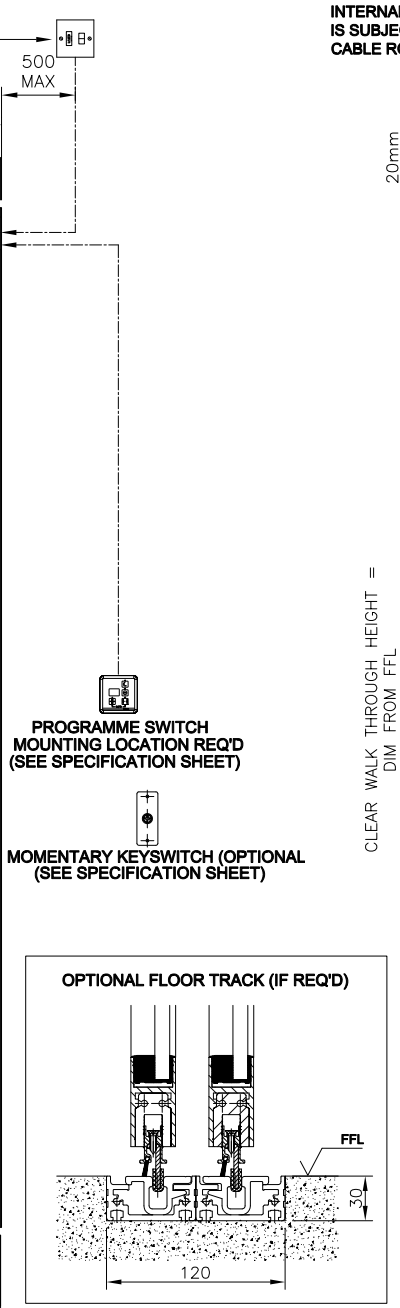

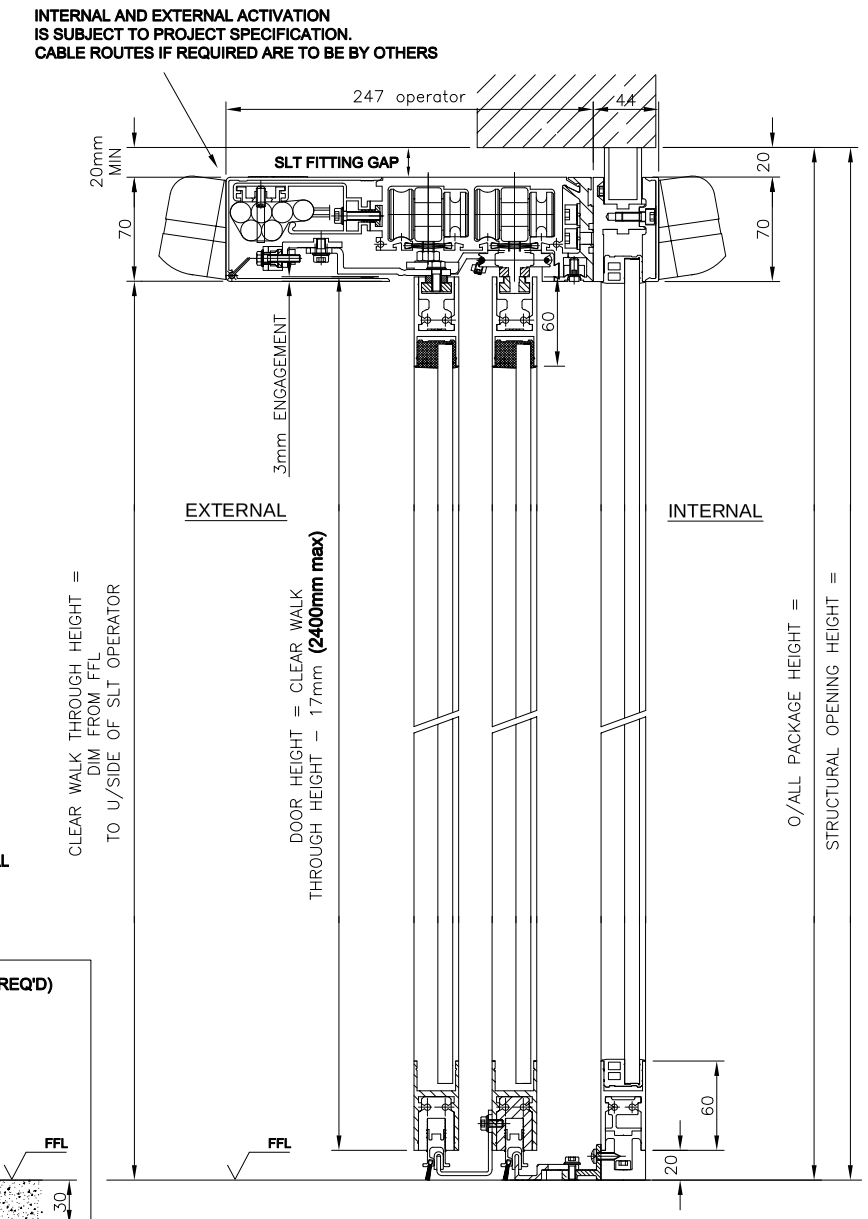

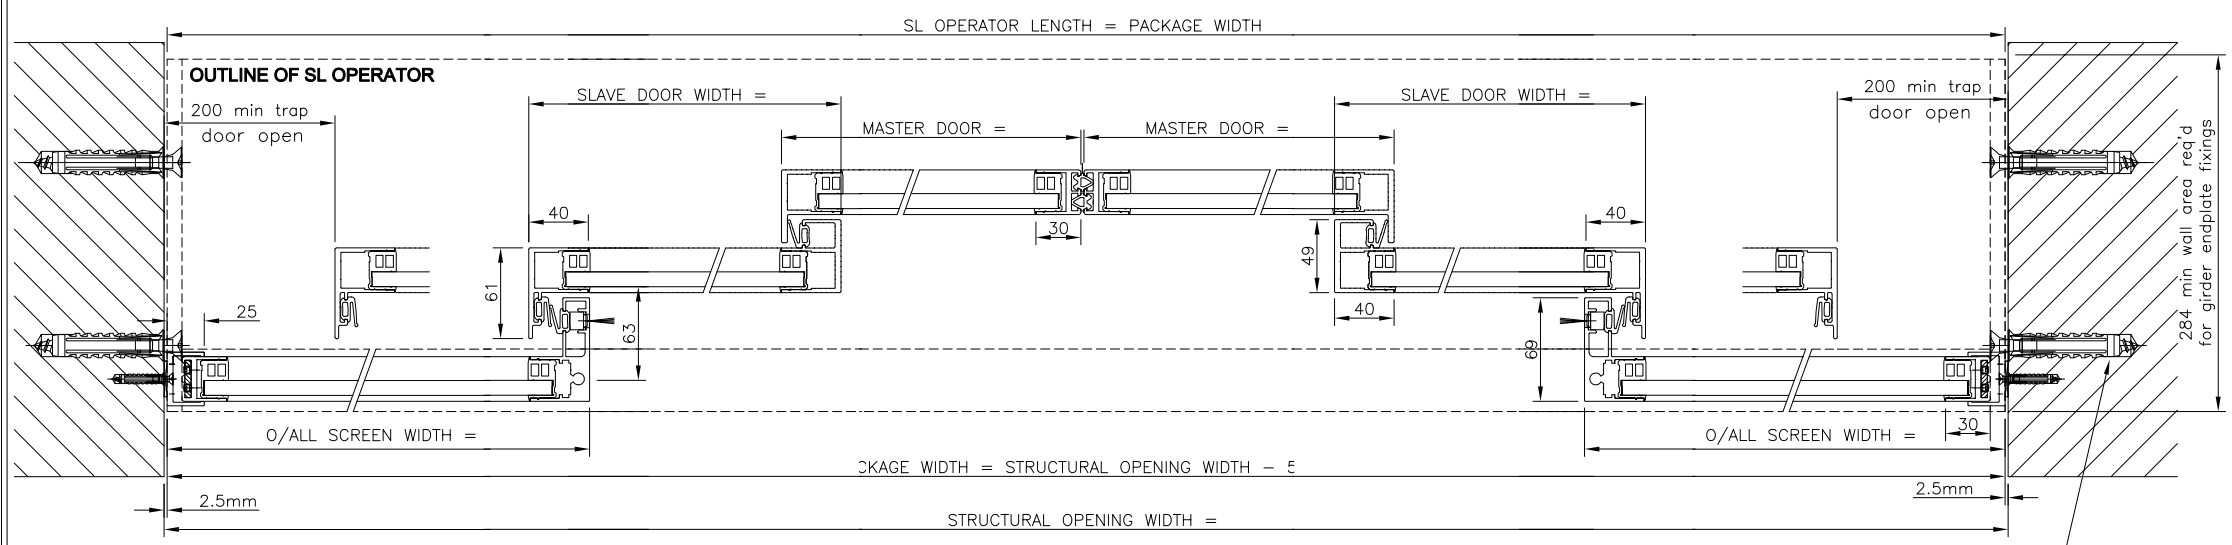

PROJECT SPECIFIC DETAILS

PROJECT :	
FINISH :	
GLASS :	
LOCKING :	
CONTROLS :	
ACTIVATION :	
SAFETY :	

Revision	Drawn	Date	Reason for Change
D	GH	12-7-10	GIRDER ENDPLATE INCREASED TO 284mm
C	GH	11/01/10	GIRDER ENDPLATE FIXINGS SHOWN
B	GH	1/12/08	OPTIONAL FLOOR TRACK ADDED
A	GH	8/7/08	CLEAR OPENINGS REVISED

Drawing No.
SLT-01

Title
SLT Bi-Part Operator
with doors and screens
in ISO slimline sections
using self supporting girder
(single glazed)

Drawn	Appd	Scale	Date
GH		NTS	JAN 08

GEZE UK Ltd
Blenheim Way
Fradley Park
Lichfield
Staffordshire.
WS13 8SY
www.geze.com
TEL 01543 443000
FAX 01543 443001

This drawing shows the actual stage of product development at the date indicated. No claims or damages in any form can be made against GEZE as a result of the interpretation of this drawing. This drawing remains the property of GEZE and is made available to third parties only for the duration of contractual obligations. All rights connected with this drawing remain in possession of GEZE. This drawing may not be copied or handed over to third parties without the express consent of GEZE.