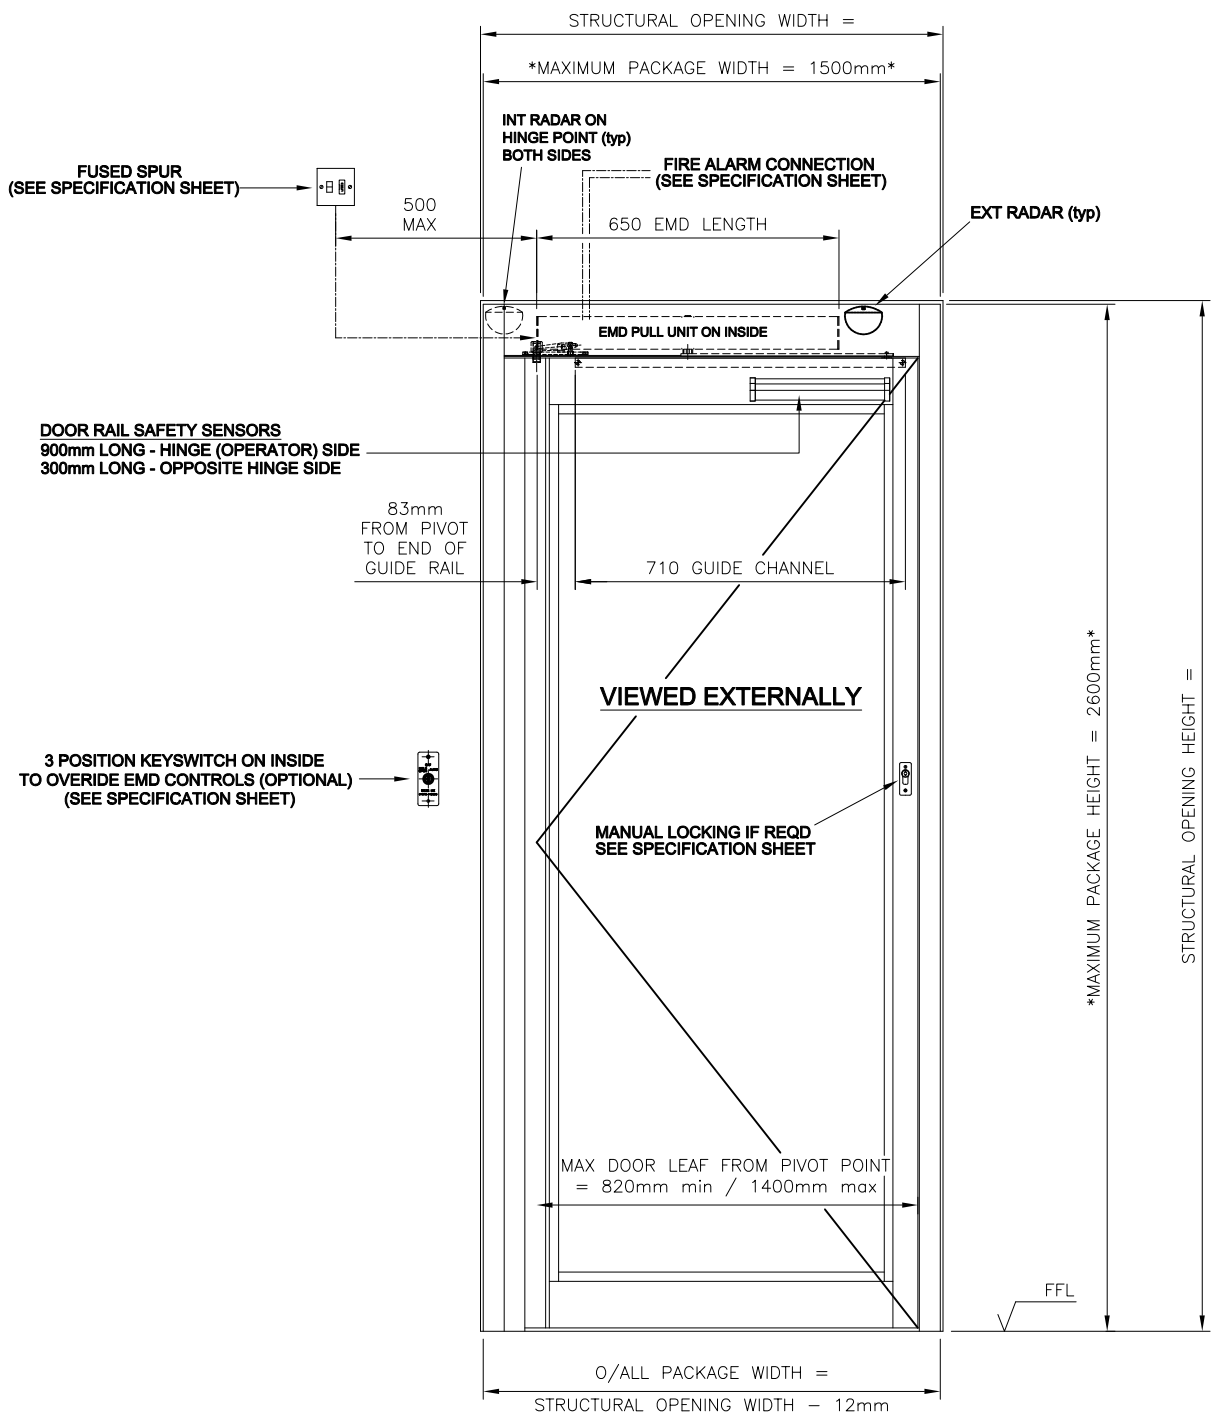

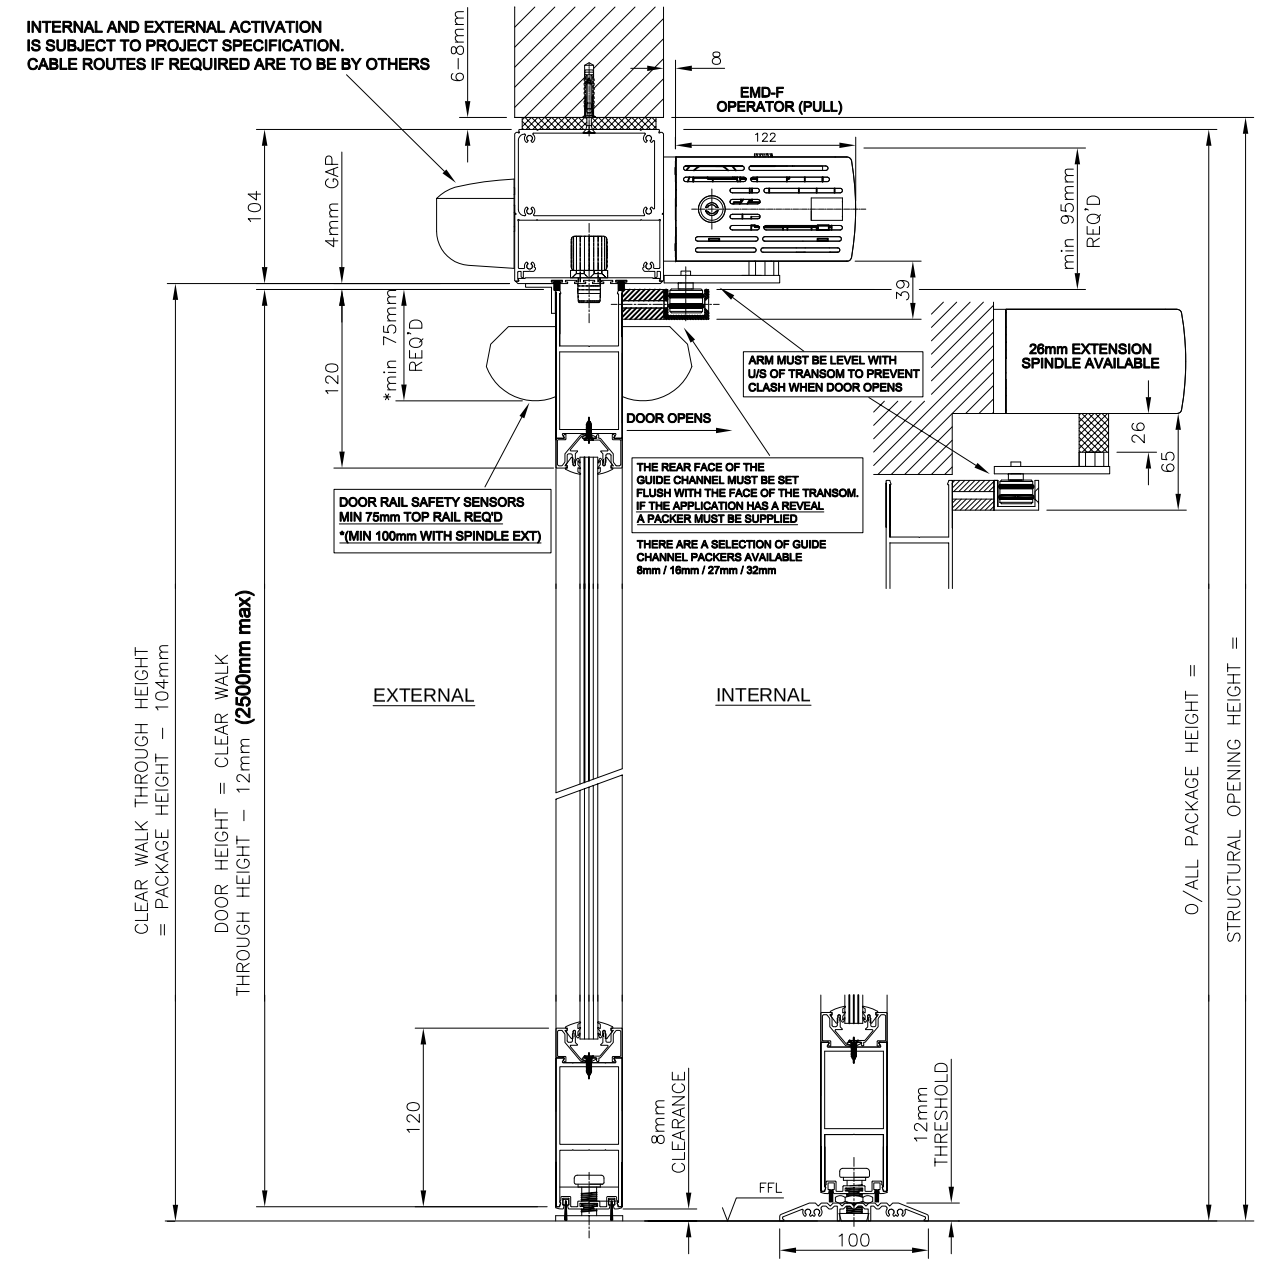

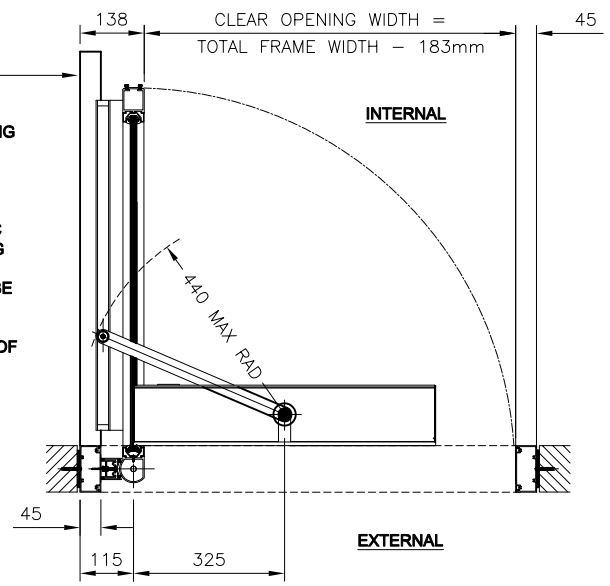

BARRIER MAY BE REQUIRED

a) TO SAFEGUARD AGAINST PEDESTRIAN TRAFFIC APPROACHING FROM THE SIDE INTO THE SWEPT AREA (OPENING AND CLOSING) OF THE SWING DOOR.

b) TO DIRECT PEDESTRIAN TRAFFIC TOWARDS THE DOORWAY OPENING

PLEASE NOTE BARRIERS SHOULD BE POSITIONED IN SUCH A WAY THAT THEY DO NOT CAUSE AN OBSTRUCTION, OR INHIBIT MEANS OF ESCAPE OR REDUCE THE CLEAR OPENING.

This drawing shows the actual stage of product development at the date indicated. No claims or damages in any form can be made against GEZE as a result of the interpretation of this drawing. This drawing remains the property of GEZE and is made available to third parties only for the duration of contractual obligations. All rights connected with this drawing remain in possession of GEZE. This drawing may not be copied or handed over to third parties without the express consent of GEZE.

PROJECT SPECIFIC DETAILS

PROJECT :	
FINISH :	
GLASS :	
LOCKING :	
CONTROLS :	
ACTIVATION :	
SAFETY :	

Revision	Drawn	Date	Reason for Change
A	GH	20/1/09	SPINDLE EXT DETAIL REVISED

Drawing No.
EMD-06

Title
EMD-F TRANSOM MOUNT PULL (GUIDE CHANNEL) - Single LH with door & frame in Alum profiles (single glazed)

Drawn	Appd	Scale	Date
GH		NTS	JUL 08

GEZE UK Ltd
Blenheim Way
Fradley Park
Lichfield www.geze.com
Staffordshire. TEL 01543 443000
WS13 8SY FAX 01543 443001